PROJECT C.I.P. 26-1W
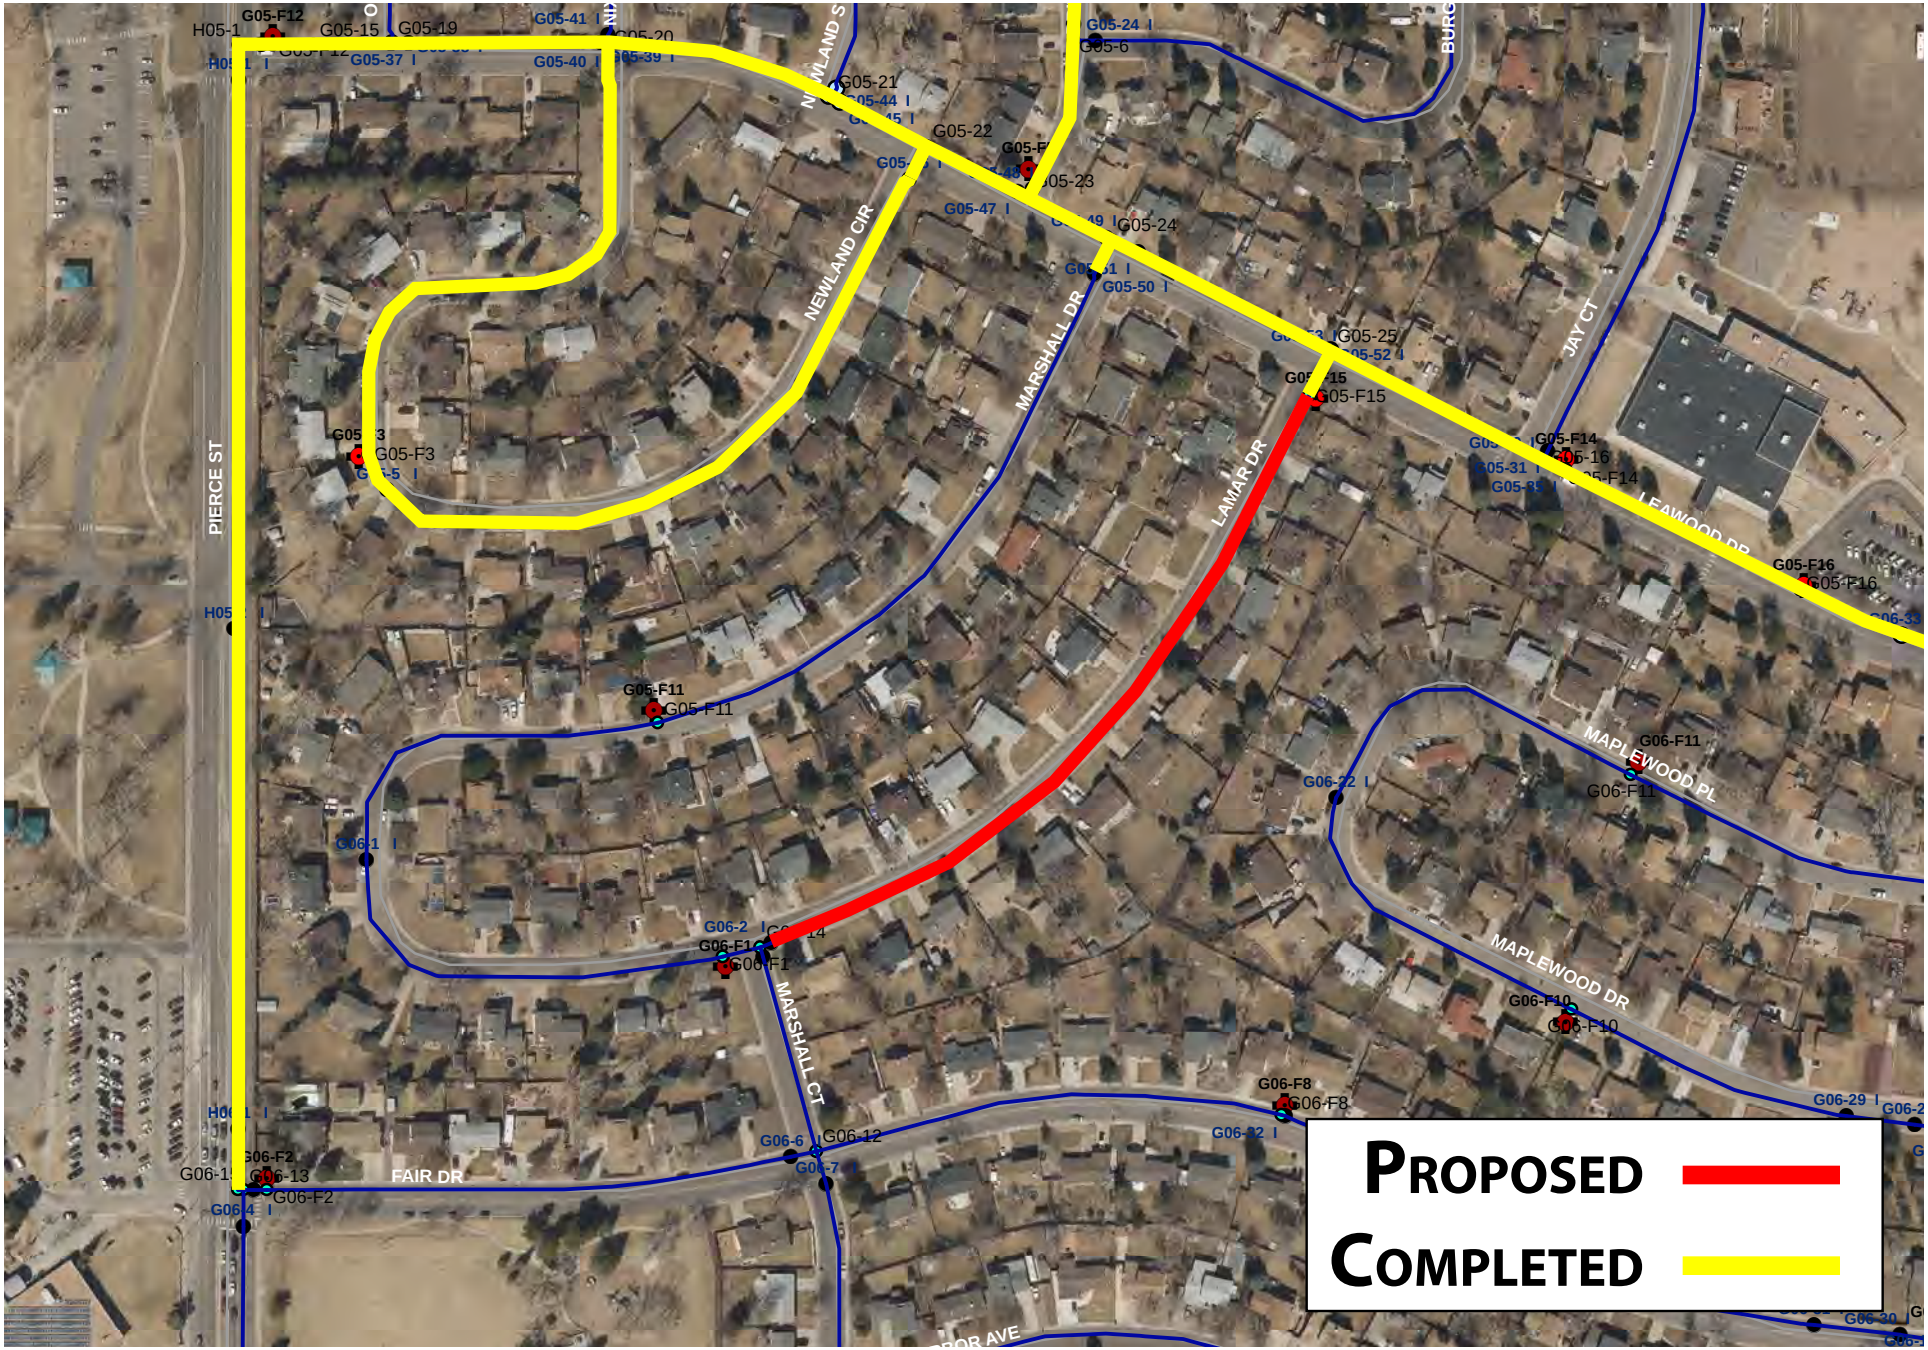
S. LAMAR DR. WATER MAIN REPLACEMENT